


REVISIONS	BY
5-10-99	JAO

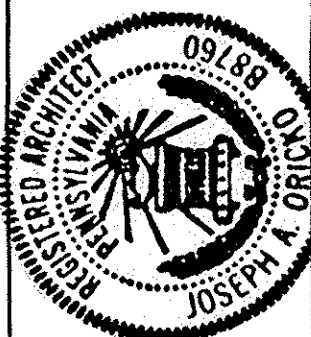

NOTE THE DESIGNS AND INFORMATION OF THIS DRAWING ARE THE PROPERTY OF JOSEPH A. ORICKO REGISTERED ARCHITECT. REPRODUCTION OR USE IN PART, IN ENTIRETY, FOR MODIFICATION HEREOF WITHOUT EXPRESS WRITTEN PERMISSION IS PROHIBITED.

JOSEPH • A • ORICKO

A R C H I T E C T
7720 Logan Boulevard • Hollidaysburg, Pennsylvania • 16648
814 • 944 • 6005

NEW COMMERCIAL / RETAIL SPACE FOR
OXFORD PARK
FLOOR PLAN

DAVID PATT DEVELOPER
3rd AVENUE
DUNCANSVILLE, PA.

DATE 12-23-92

SCALE
1/8"=1'-0"


DRAWN
H. HILDEBRAND

JOB 92-152



SHEET

△ 2

OF SHEETS

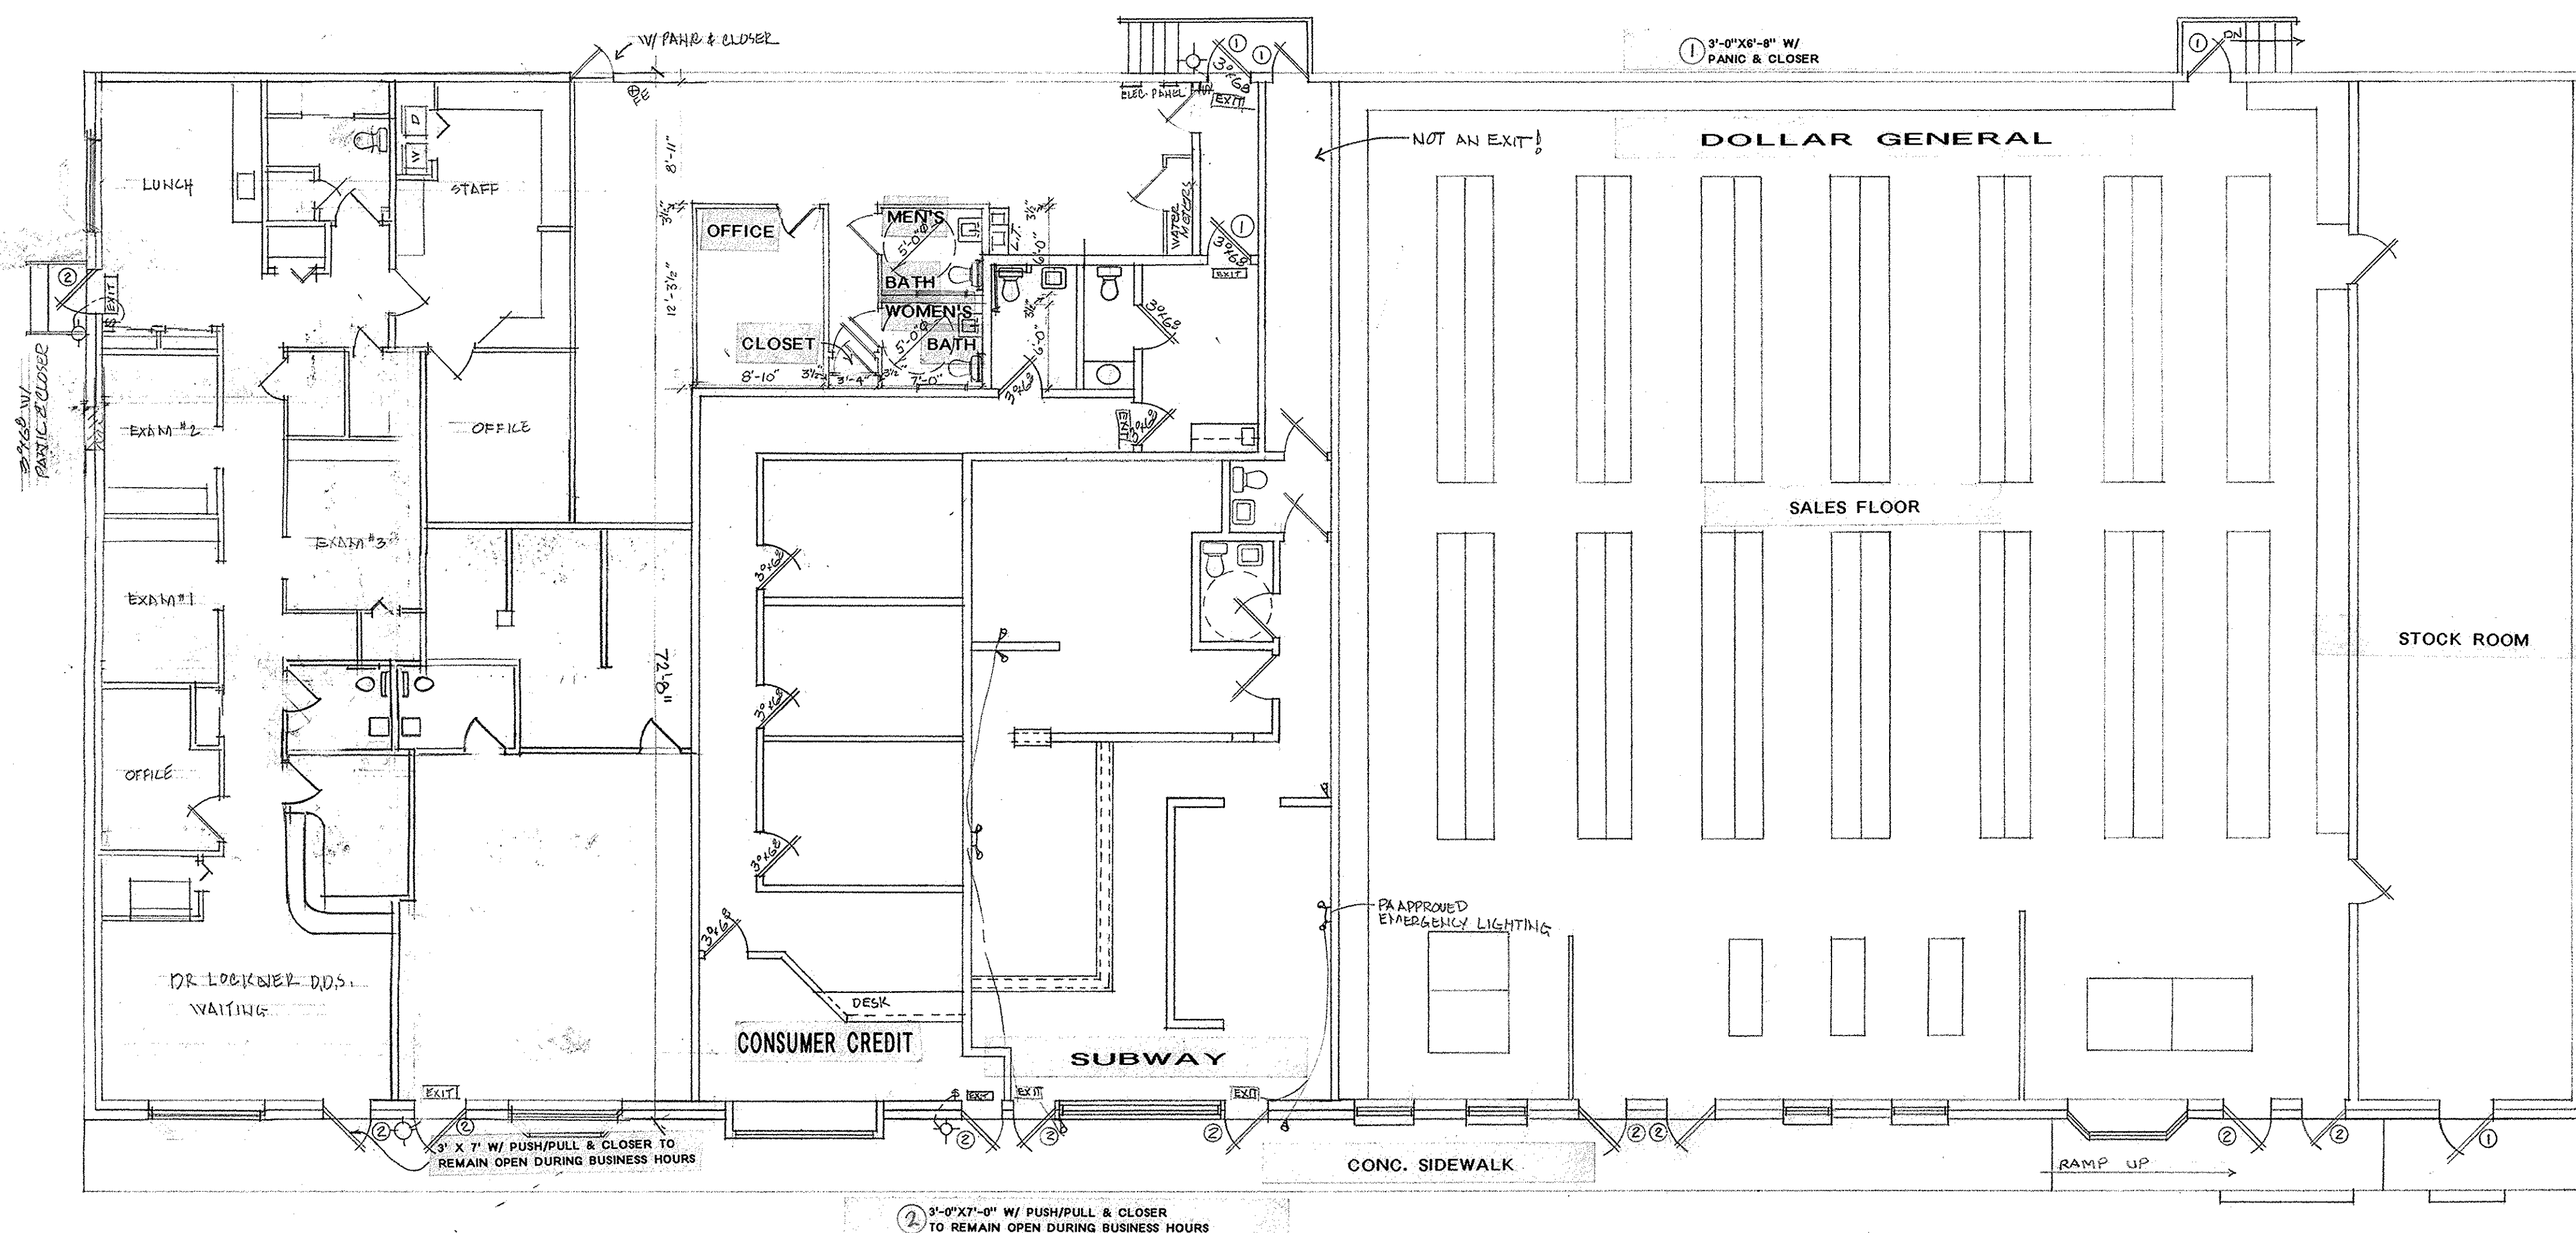

FLOOR PLAN

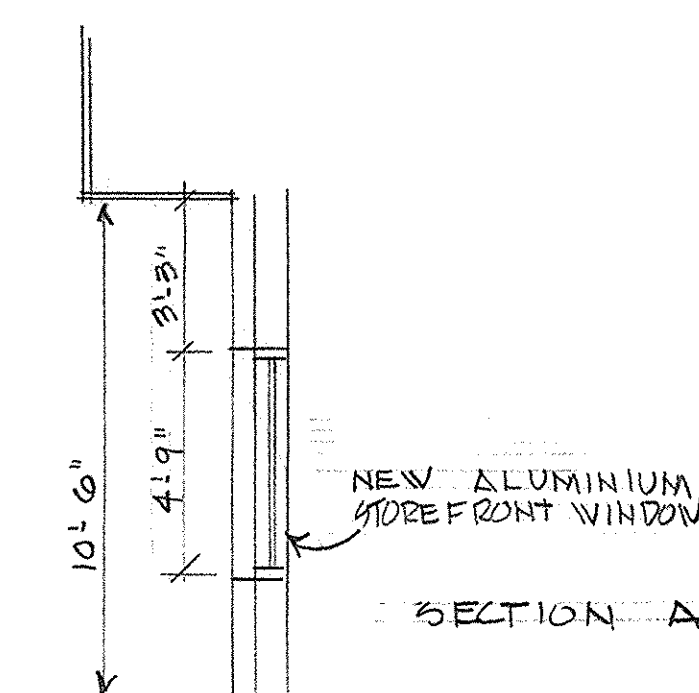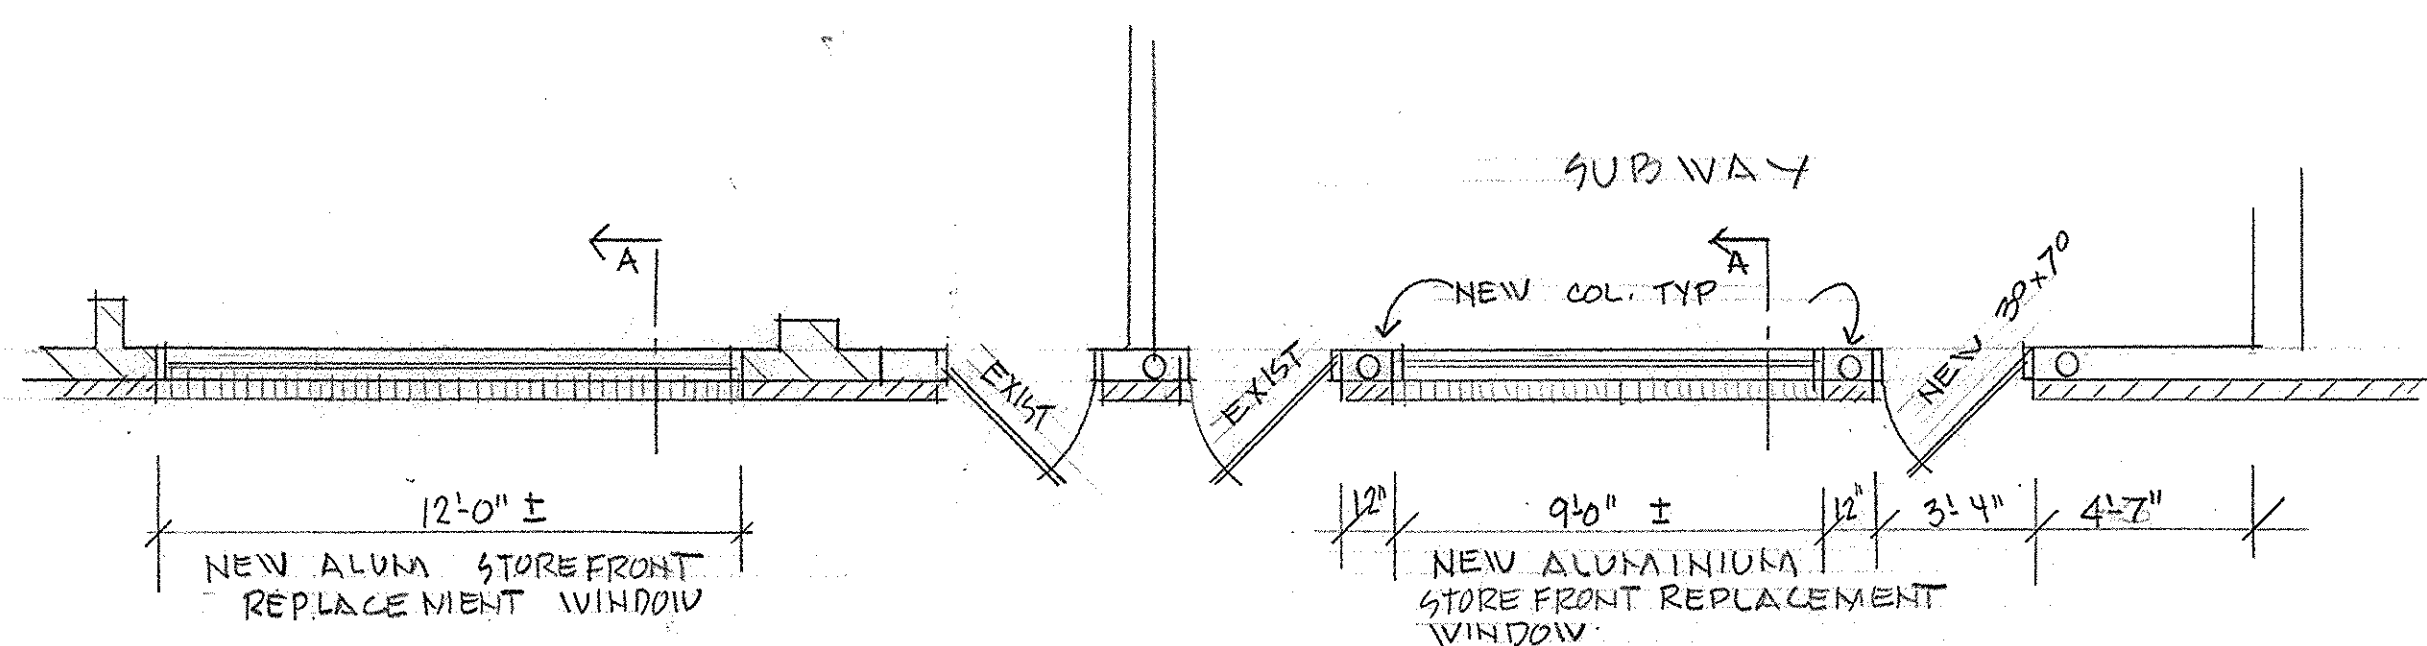

DATA PRINT CORP. 700 SO. CLAREMONT ST. SAN MATEO, CA. 94402

STOCKDRAFTING FORM NO. 101-1A